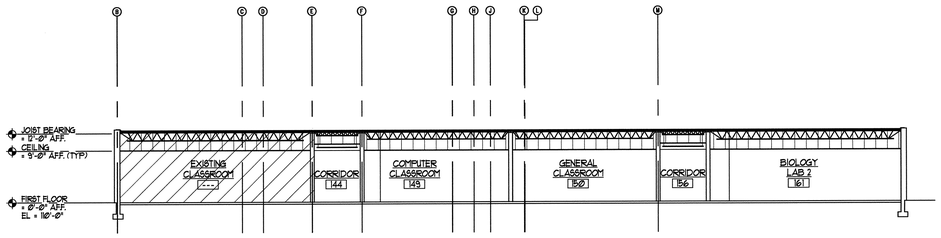

2 A-1W|A-12W BUILDING SECTION

SCALE: 3/32" = 1'-0"

SCALE: 3/32"=1'-0"

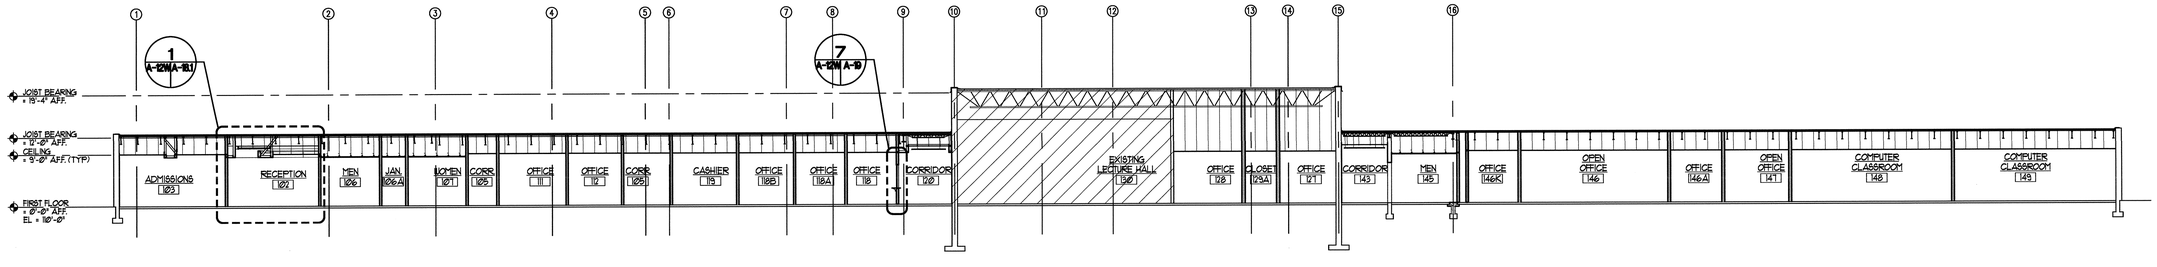

1 A-1W|A-12W BUILDING SECTION

SCALE: 3/32" = 1'-0"

SCALE: 3/32"=1'-0"

DENOTES NEW WALL CONSTRUCTION

DENOTES AREAS WHERE ONLY SPRINKLERS ARE IN SCOPE OF RENOVATION

nbj ARCHITECTURE
A Professional Limited Company
GROVE PARK SQUARE
11537-B NUCKOLS ROAD
Glen Allen, Virginia 23059
☎(804) 273-9811 fax: (804) 273-9843

RAPPAHANNOCK
COMMUNITY COLLEGE
CAMPUS RENOVATIONS
WARSAW + GLENNS, VIRGINIA
PC: 260-17712

BUILDING SECTIONS
WARSAW CAMPUS

Date:
JANUARY 13, 2010

REVISIONS	
NO.	DATE

COMMONWEALTH OF VIRGINIA
STEPHEN FLOYD
CHRISTIAN
Lic. NO. 0401018047
1/15/2010
ARCHITECT

Sheet
A-12W

File Number
RCC-A12W-SECTION